


SEE TABLE 1 FOR a AND b DIMENSIONS

a = ROADWAY WIDTH
b = SHOULDER WIDTH

Typical Section
Gravel Roads
(not to scale)

EXHIBITS

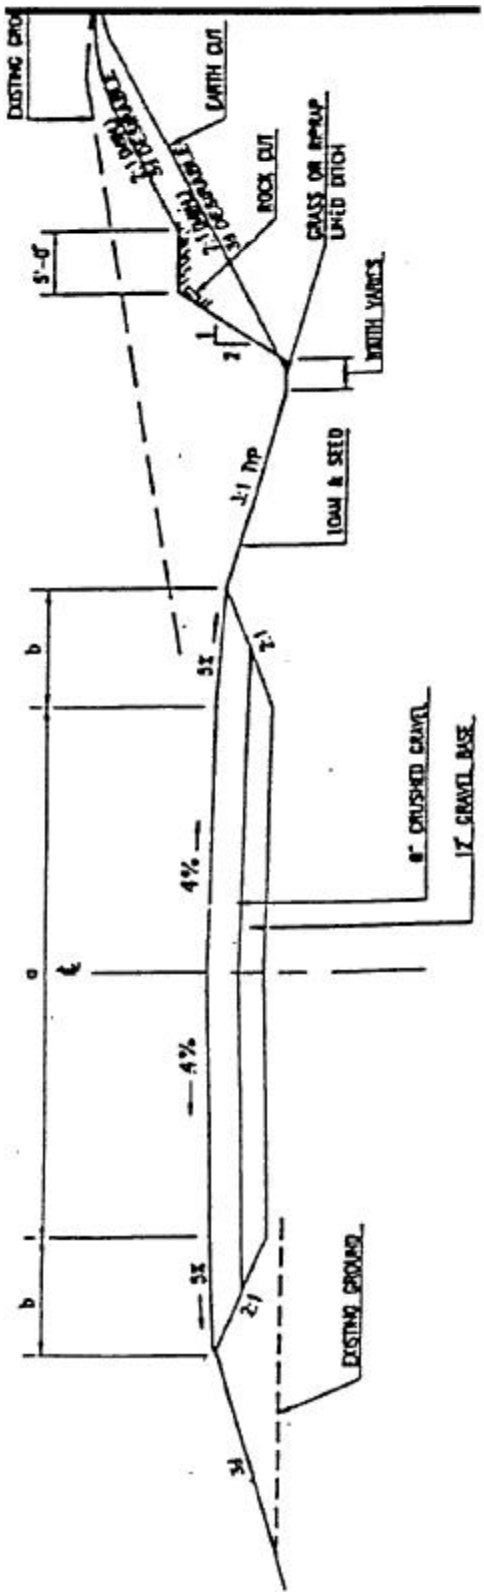

Source: Subdivision and Site Plan Review Handbook, Prepared by the Southwest Region Planning Commission, December 2001.